County Site Plan

Applicant: Sunny West LLC
Application: PLN-110255-CUP
APN: 212-041-005, 214-233-008
Lot Size: 168 Acres

Aggregate Cultivation Area:
40,000 sq ft

- Property Boundary
- Residence
- Stream Crossing
- Map Point
- Storage Structure
- Shed
- Groundwater Well
- Water Storage Tank
- Watercourse
- Wet Area
- Permenant Road
- Seasonal Road
- ATV / Walking Trail
- Cultivation Area
- Cultivation Area to be removed
- Cultivation Area to be relocated
- Proposed Cultivation Relocation Area

Directions to the site:
Driving South on US HWY 101, Take Exit 642 toward Redway, continue onto Redwood Drive, turn right onto French Road, Site is located approximately 3 miles up dirt road.
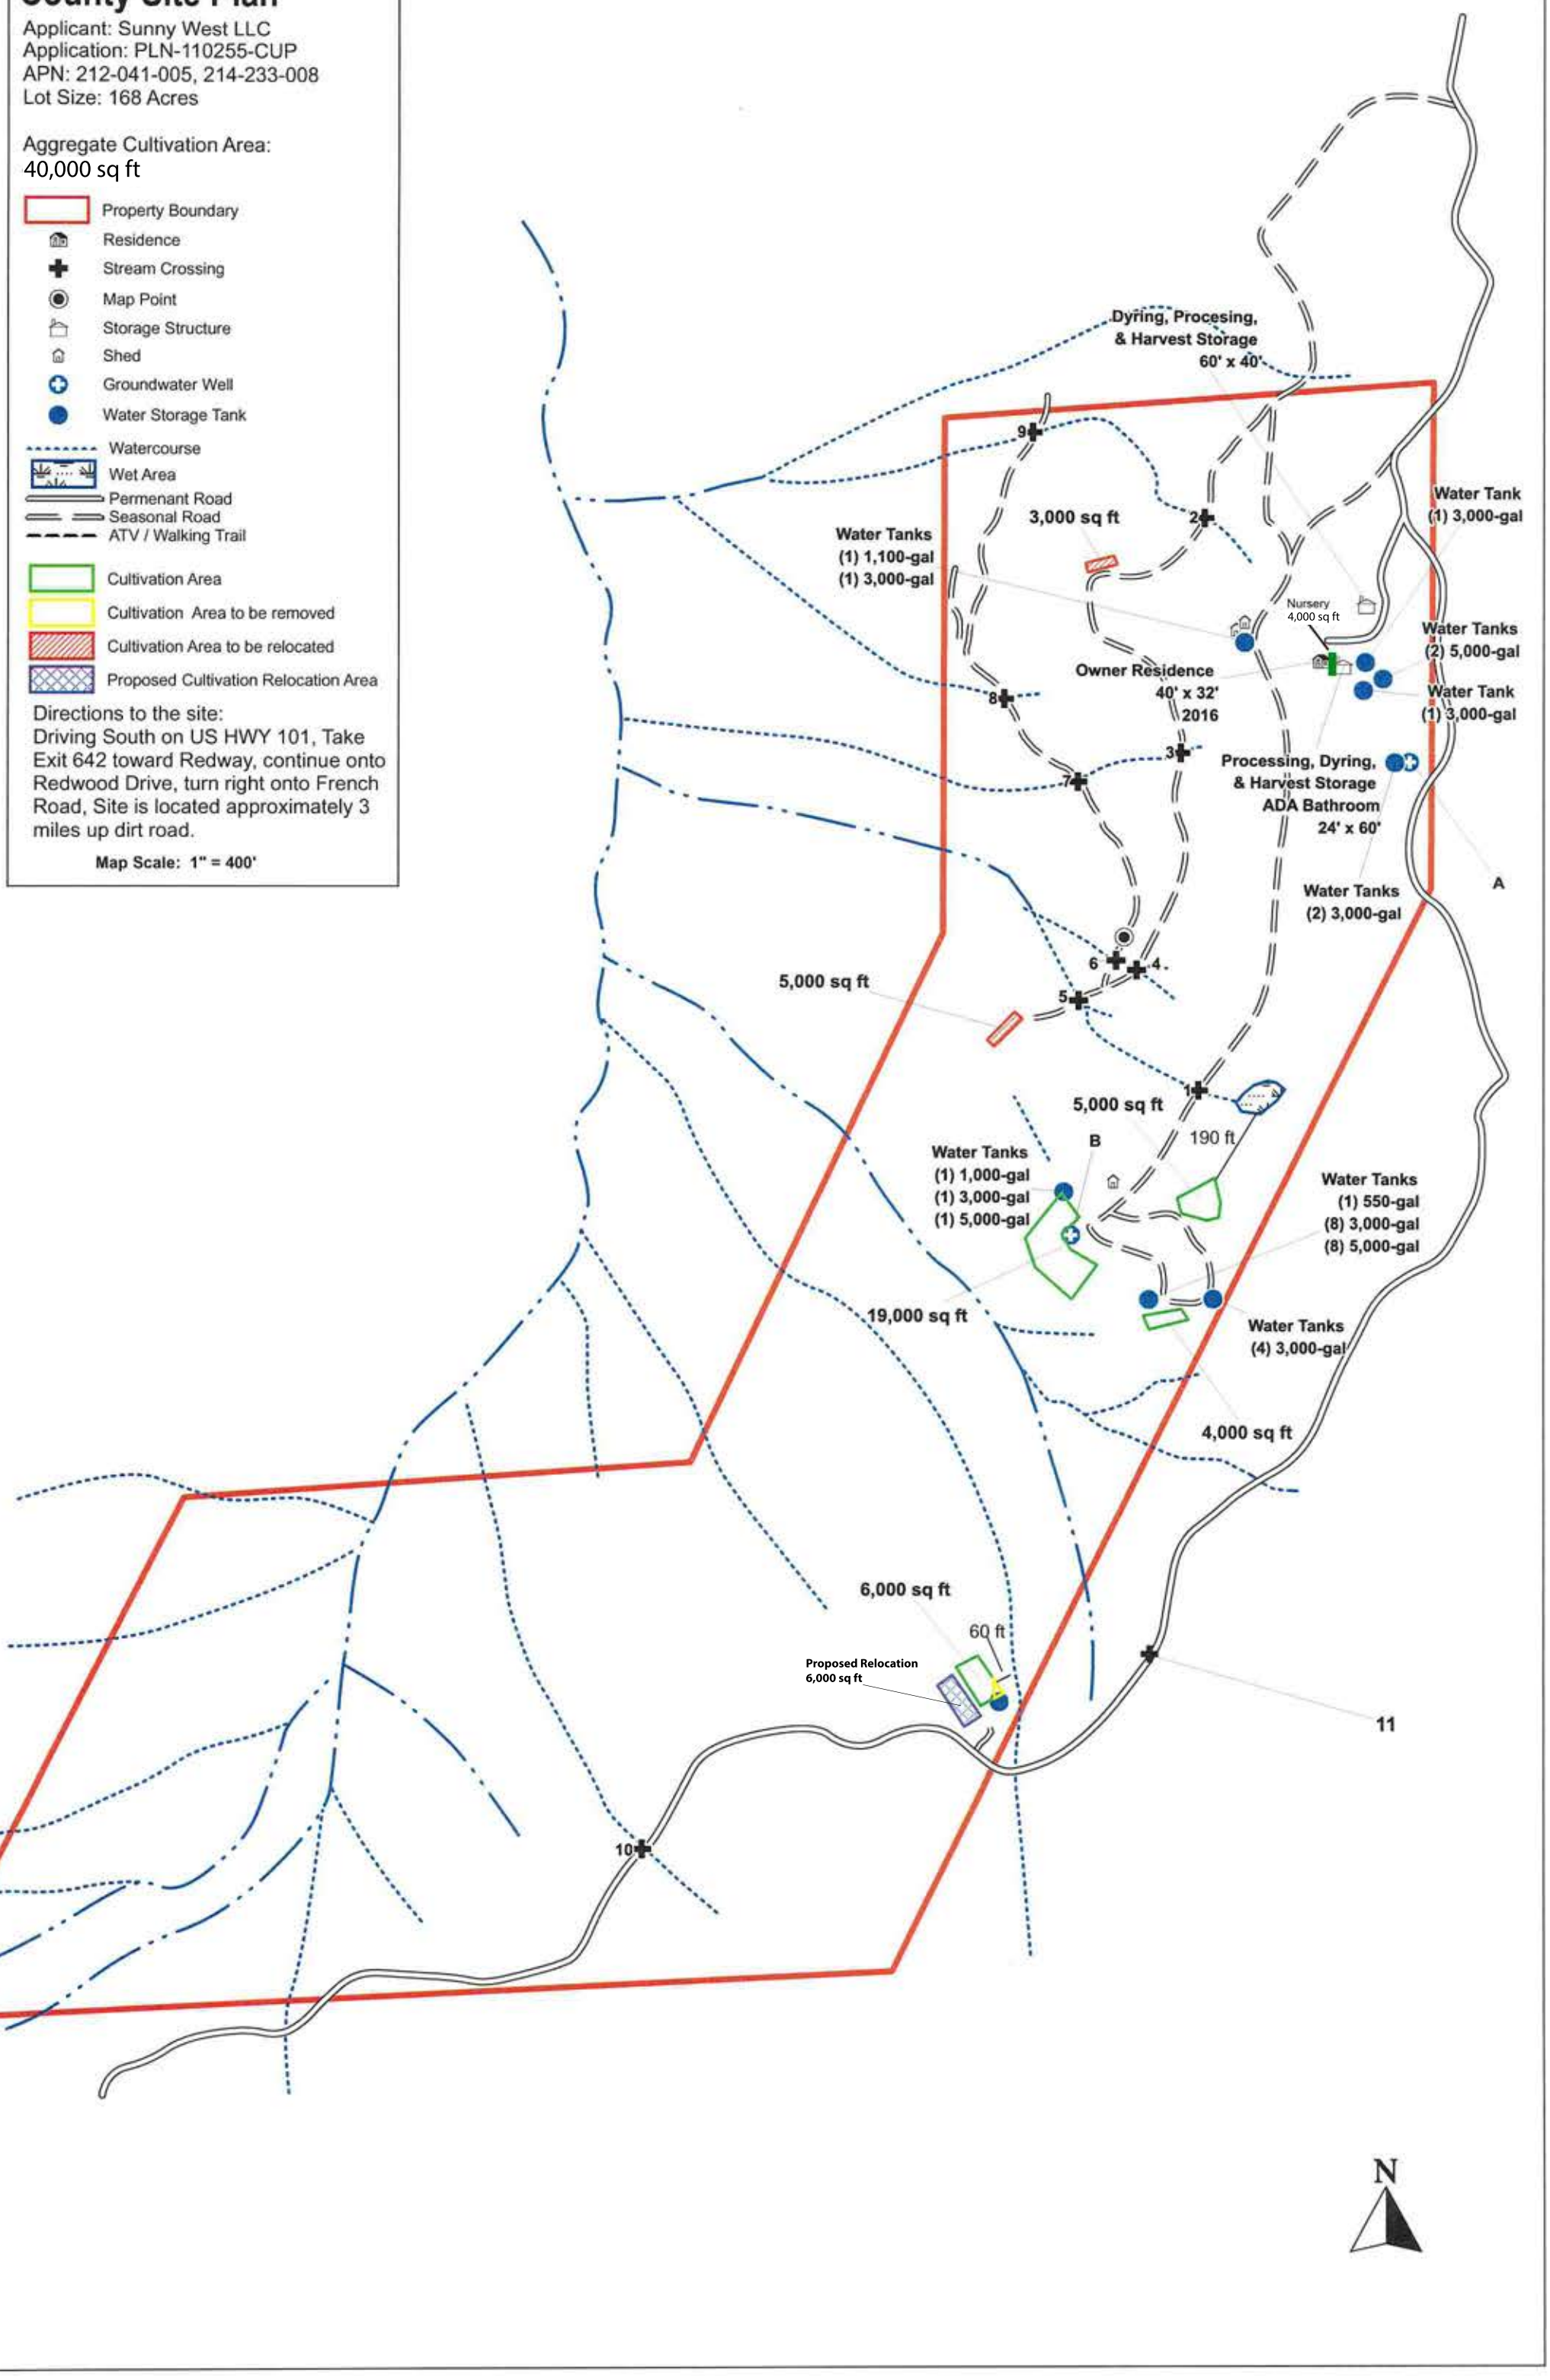
Map Scale: 1" = 400'