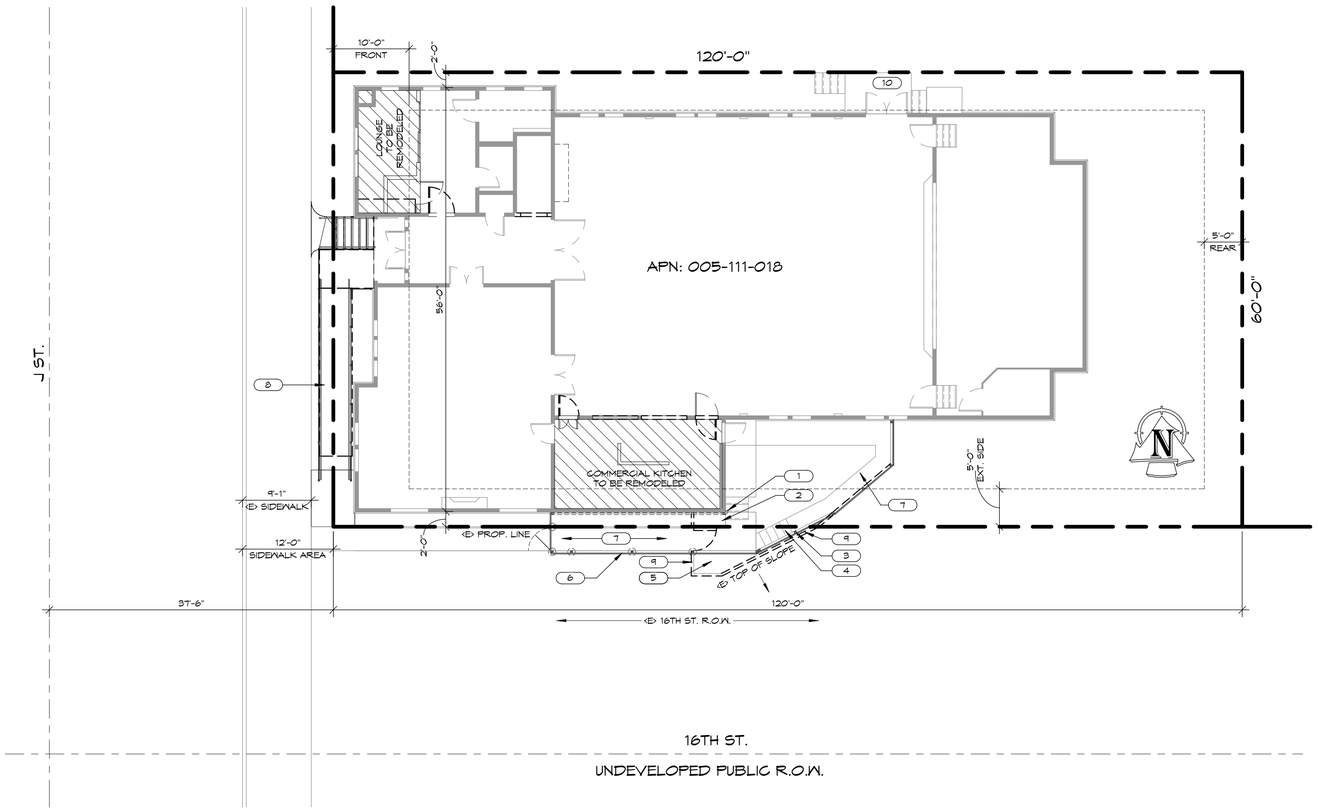

1 SITE PLAN
1" = 10'-0"

SITE PLAN KEYNOTES

###	
1	SAWCUT & REMOVE <E> CONC. AS NEEDED TO BURY <E> D.S. DRAIN LINE
2	<N> CONCRETE SLAB @ TRASH AREA W/ #3 REBAR @ 18" O.C. EAJWAY CENTERED IN SLAB AND DOWELED INTO <E> ADJACENT CONCRETE TO REMAIN
3	<N> 4X4 PT FENCEPOSTS W/ BOLTED TO SIDE OF <E> CONC.
4	<E> CONCRETE STAIRS TO REMAIN
5	<E> CONCRETE SLAB TO REMAIN
6	<N> 6' HIGH WOOD FENCE
7	<E> CONC. SIDEWALK TO REMAIN
8	<E> RAMP TO BE REPLACED UNDER <E> HOLD HARMLESS AGREEMENT
9	<E> DETERIORATED 6 FT. WOOD FENCE TO BE REMOVED
10	<E> EXIT LANDING & STAIR TO REMAIN

2 LOCATION MAP
1" = 1'-0"

#	REVISIONS

NOT FOR CONSTRUCTION

PLANNING DESIGN REPRODUCTIONS
CLEEKCO INC
455 N. Fortuna Blvd.
Fortuna, CA 95540
(707) 847-3535
www.cleekco.com

EUREKA WOMAN'S CLUB KITCHEN REMODEL
1531 J STREET
EUREKA, CA 95501
APN: 005-111-018

SHEET NAME
SITE PLAN & LOCATION MAP

SHEET NUMBER
A1.1

DATE: 8/17/2026
DRAWN BY: IMC
CHECKED BY: DJC
EUREKA WOMAN'S CLUB KITCHEN REMODEL
26034.00

8/17/2026 4:58:28 PM

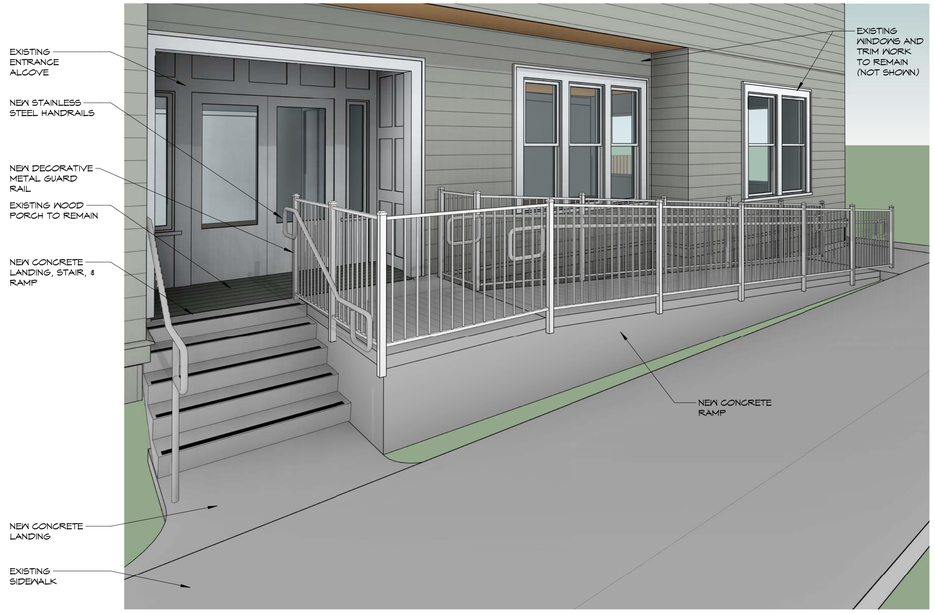

2 PROPOSED RAMP RENDERING

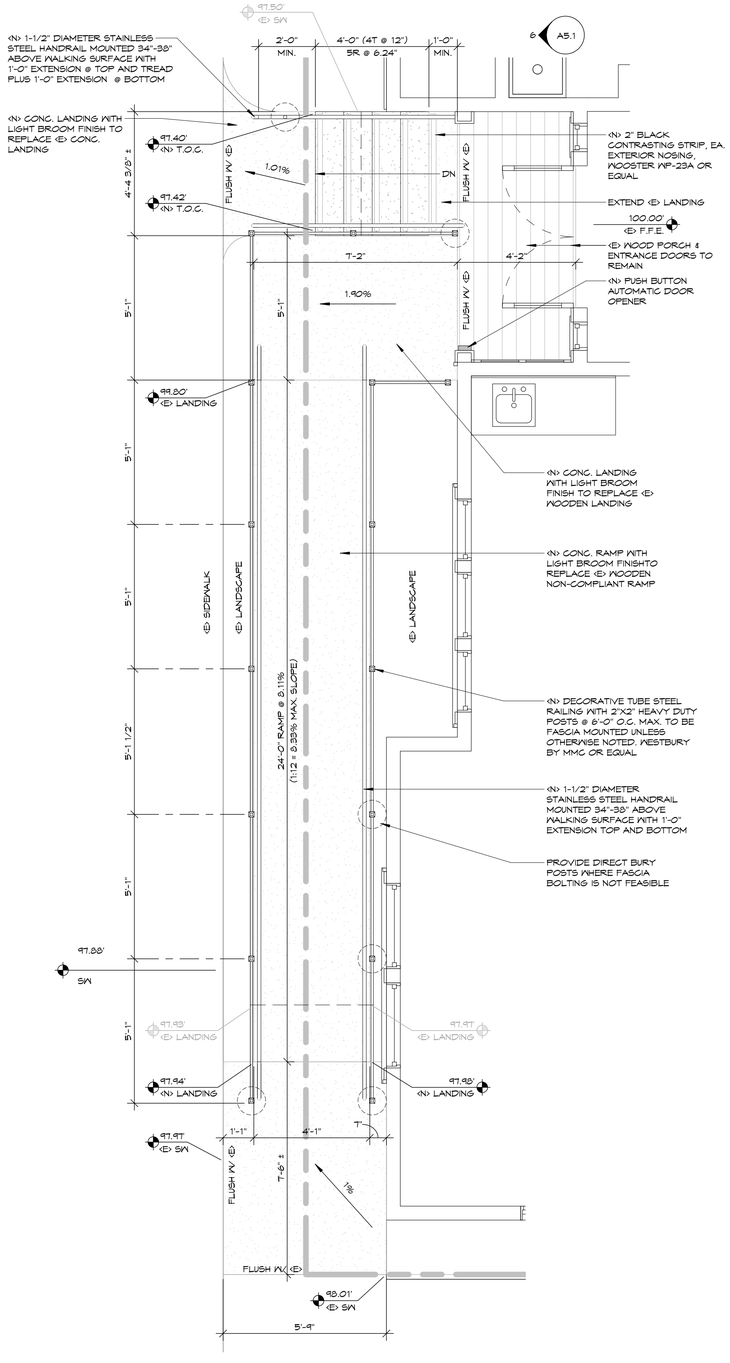

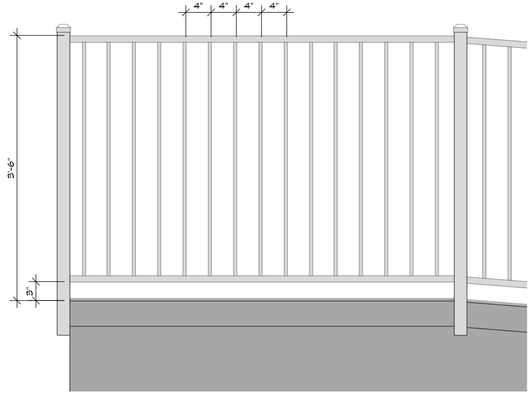

4 TYPICAL RAILING DETAIL
1" = 1'-0"

3 EXISTING ENTRANCE RAMP
12" = 1'-0"

1 ENLARGED PLAN @ ENTRANCE RAMP
3/8" = 1'-0"

8/20/2026 10:49:58 AM

#	REVISIONS

NOT FOR CONSTRUCTION

CLEEKCO INC
DRAFTING DESIGN REPRODUCTIONS
455 N. Fortuna Blvd.
Fortuna, CA 95540
(707) 847-3435
www.cleekco.com

EUREKA WOMAN'S CLUB KITCHEN REMODEL
1531 I STREET
EUREKA, CA 95501
APN: 005-111-018

SHEET NAME
SITE DETAILS

SHEET NUMBER
A1.2

DATE:	8/20/2026
DRAWN BY:	IMC
CHECKED BY:	DJC

EUREKA WOMAN'S CLUB KITCHEN REMODEL
26034.00

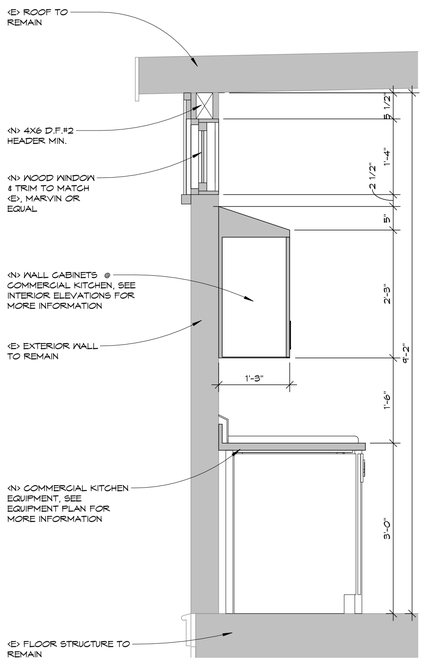

1 Section 2
3/4" = 1'-0"

3 EXISTING KITCHEN EXTERIOR
1/2" = 1'-0"

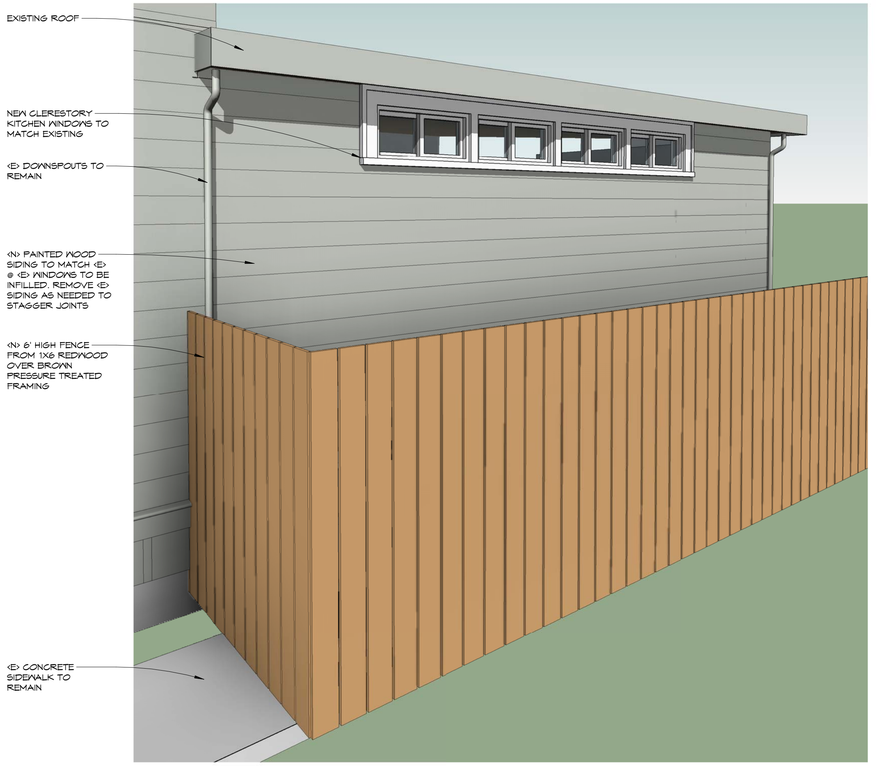

2 PROPOSED KITCHEN MODIFICATIONS

#	REVISIONS

NOT FOR CONSTRUCTION

DRAFTING DESIGN REPRODUCTIONS
CLEEKCO INC
455 N. Fortuna Blvd.
Fortuna, CA 95540
(707) 847-3535
www.cleekco.com

EUREKA WOMAN'S CLUB KITCHEN REMODEL
1531 I STREET
EUREKA, CA 95501
APN: 003-111-018

SHEET NAME
EXTERIOR ELEVATIONS & DETAILS

SHEET NUMBER
A3.1

DATE:	8/17/2026
DRAWN BY:	IMC
CHECKED BY:	DJC

EUREKA WOMAN'S CLUB KITCHEN REMODEL
26034.00

8/17/2026 4:58:39 PM

135
NO SOLICT