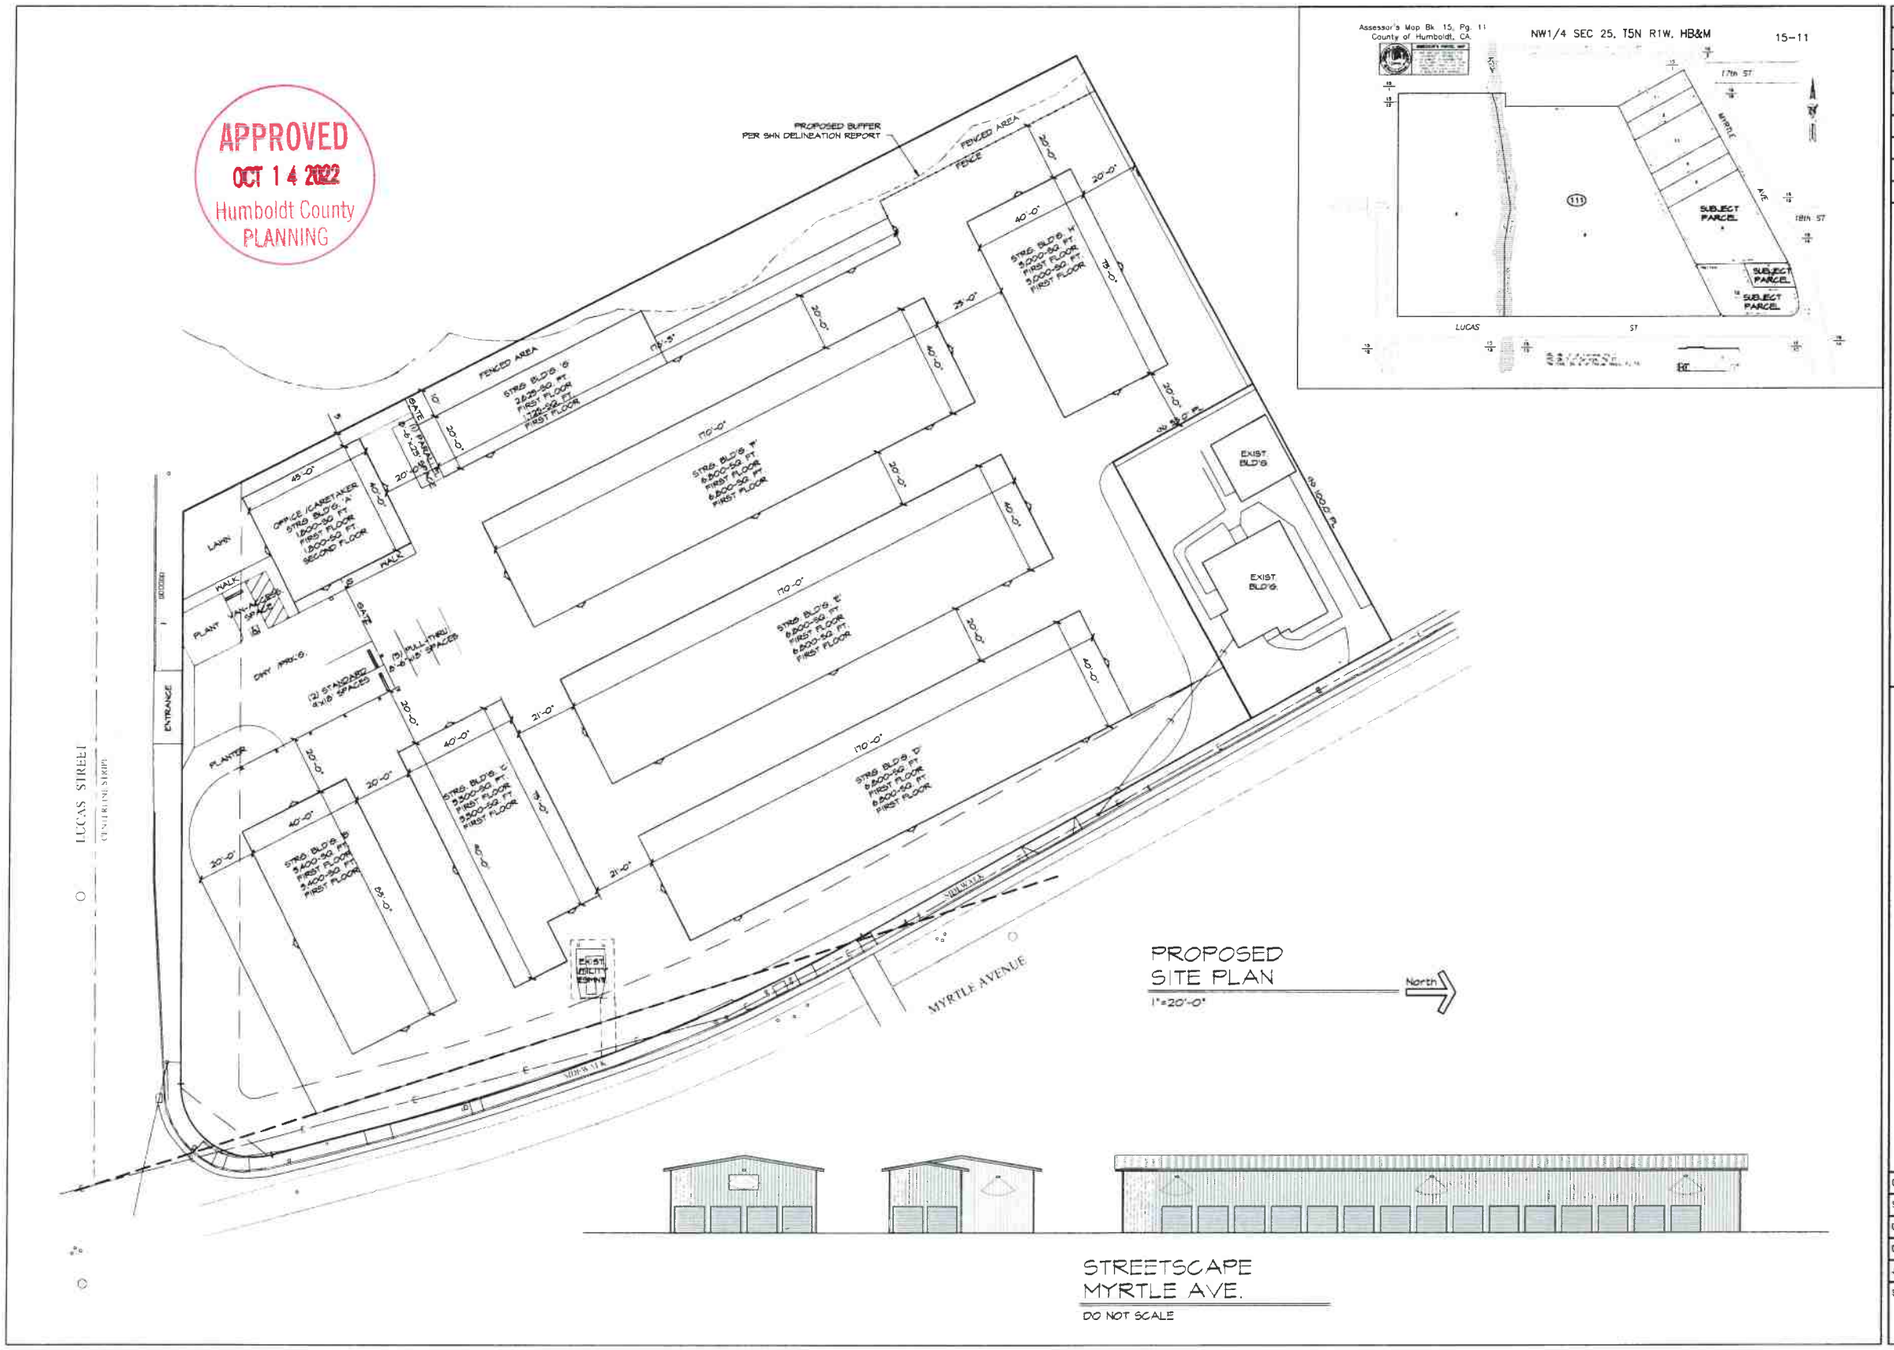

REVISIONS	BY
10/14/22	SJA

Atkins Drafting - Sarah J. Atkins

PAYE SELF STORAGE FACILITY

1850 MYRTLE AVE. EUREKA, CA APN 015-111-012-013-008

PROPOSED SITE PLAN

C/O PACIFIC BUILDERS FOR: JIM PAYE

Date	MAR. 11, '22
Scale	AS NOTED
Design	SJA
Drawn	SJA
Job	
Sheet	2