BUILDING CODE COMPLIANCE

BUILDING SHALL COMPLY WITH 2016 CALIFORNIA BUILDING CODE (CBC), 2016 CALIFORNIA PLUMBING CODE (CPC), 2016 CALIFORNIA MECHANICAL CODE (CMC), 2016 CALIFORNIA ELECTRICAL CODE (CEC), 2016 CALIFORNIA ENERGY EFFICIENCY STANDARDS CODE, 2016 CALIFORNIA FIRE CODE (CFC), 2016 GREEN BUILDING STANDARDS CODES, AND ALL APPLICABLE CODES.

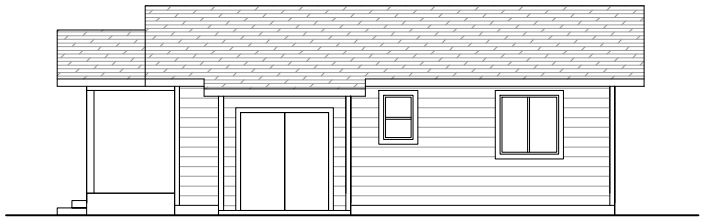

WEST ELEVATION

1/4"=1'-0"

SOUTH ELEVATION

1/4"=1'-0"

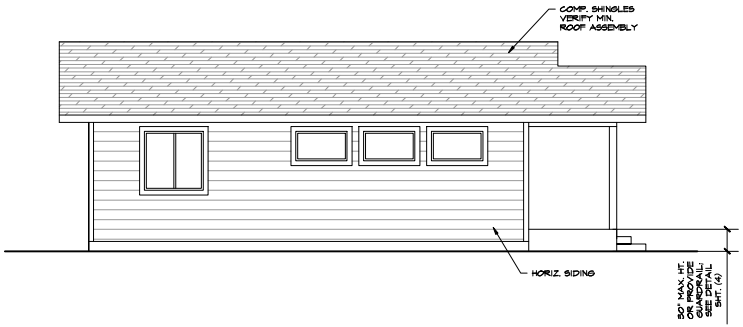

EAST ELEVATION

1/4"=1'-0"

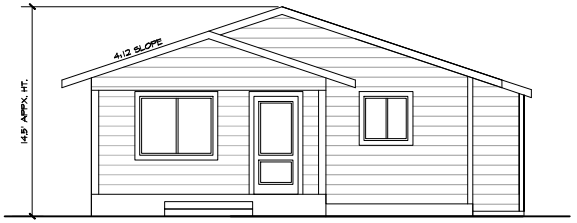

NORTH ELEVATION

1/4"=1'-0"

TVCE
67 WALNUT WAY
PO BOX 1567
WILLOW CREEK, CA. 95573
PHONE (530) 629-3000
FAX (530) 629-3011

REV	DATE	UPDATE	DRN BY	DES BY	CHK BY	APP BY
1	05/13/19		SJA	SJA	JTM	JTM

PROPOSED (2)-BDRM. RESIDENCE

APN:

ADDRESS:

ELEVATIONS

FOR:

DRAWN BY:	SJA	CHECKED BY:	JTM
DESIGNED BY:	SJA	APPROVED BY:	JTM

DATE OF ISSUE: JAN. 23, '17

SCALE: AS NOTED

PROJECT NO:

DRAWING NO: 1

1" 1/2" 0" 1"