PLOT PLAN
APN: 217-271-005

TONYA SMITH
28306 ALDERPOINT RD
BLOCKSBURG, CA 95514
(415)-269-2833

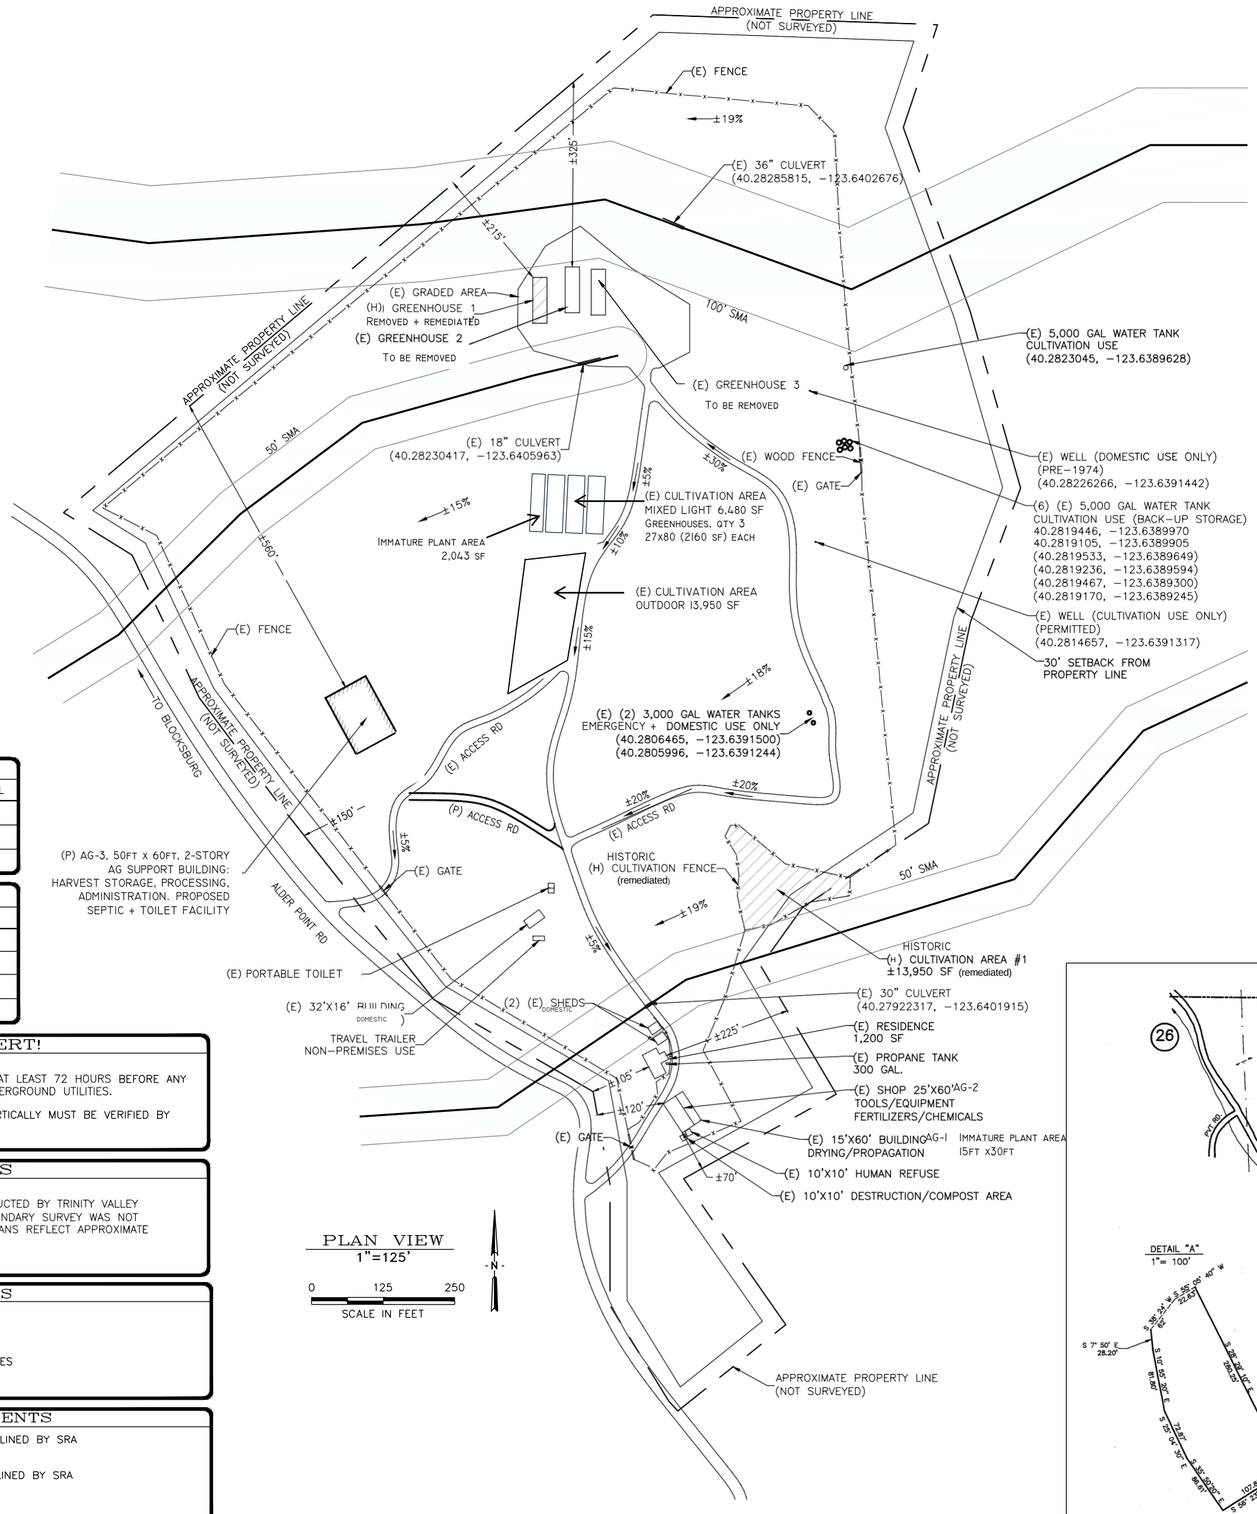

PLAN VIEW
1"=125'

0 125 250
SCALE IN FEET

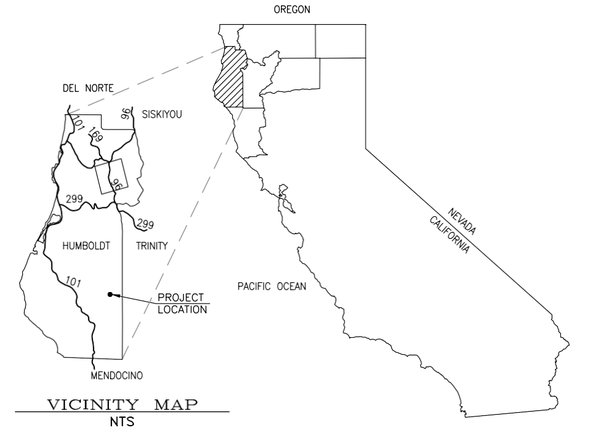

VICINITY MAP
NTS

AREA MAP
NTS

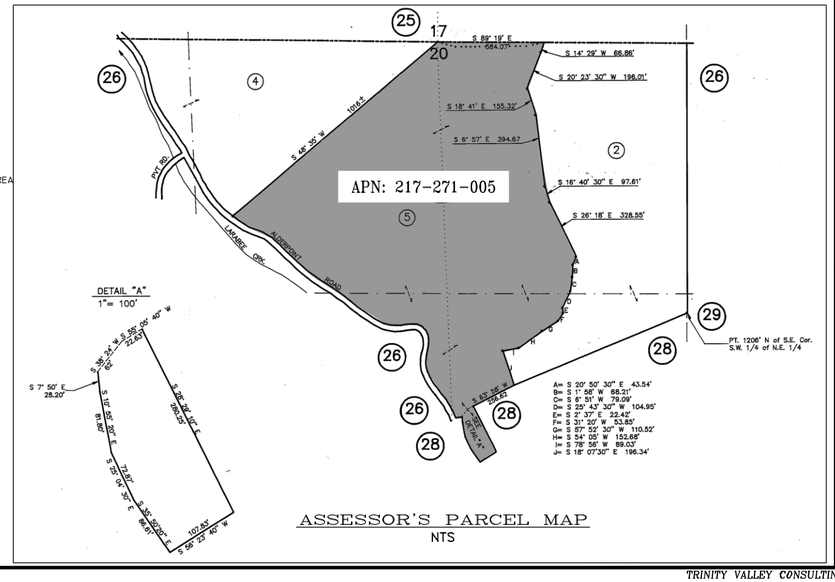

ASSESSOR'S PARCEL MAP
NTS

CULTIVATION TOTALS	
CULTIVATION AREA TYPE	CULTIVATION AREA TOTAL
(E) OUTDOOR CULTIVATION AREA	±13,950 SF
(E) MIXED LIGHT CULTIVATION AREA	±6,480 SF
TOTAL CULTIVATION AREA	±20,430 SF

WATER STORAGE TOTALS	
WATER STORAGE TYPE	WATER STORAGE TOTAL
( ) 5,000 GAL WATER TANKS	0 ,000 GAL
(2) 3,000 GAL WATER TANKS	6,000 GAL

CONTRACTOR ALERT!

CONTRACTOR MUST CONTACT USA DIG AT 800-227-2600 AT LEAST 72 HOURS BEFORE ANY EARTHWORK OR ACTIVITIES THAT MAY IMPACT EXISTING UNDERGROUND UTILITIES.

EXISTING UTILITY ALIGNMENTS BOTH HORIZONTALLY AND VERTICALLY MUST BE VERIFIED BY THE CONTRACTOR PRIOR TO ANY CONSTRUCTION ACTIVITIES.

SURVEY NOTES

A FIELD SURVEY FOR TOPOGRAPHIC PURPOSES WAS CONDUCTED BY TRINITY VALLEY CONSULTING ENGINEERS (TVCE) ON OCTOBER 2016. A BOUNDARY SURVEY WAS NOT CONDUCTED. ALL PROPERTY LINES DEPICTED ON THESE PLANS REFLECT APPROXIMATE LOCATIONS BASED ON COUNTY RECORDS.

GENERAL NOTES

WATER: ONSITE, WELL (NOT PERMITTED) & DIVERSION
WASTEWATER: ONSITE
POWER: PG&E
PHONE: VERIZON
CREEKS/STREAMS: UNNAMED CLASS II AND III WATERCOURSES
TREES TO BE REMOVED: NONE
GRADING: >50 CUBIC YDS

SRA REQUIREMENTS

PROVIDE ADEQUATE WATER STORAGE AND DELIVERY AS OUTLINED BY SRA ORDINANCE AND CALFIRE REQUIREMENTS

PROVIDE ADEQUATE TURN AROUND AND PULLOUTS AS OUTLINED BY SRA ORDINACE REQUIREMENTS AND CALFIRE REQUIREMENTS

1" 1/2" 0"

TVCE
67 WALNUT WAY
PO BOX 1567
WILLOW CREEK, CA 95573
PHONE (530) 629-3000
FAX (530) 629-3011

REV	DATE	DESCRIPTION	DWN BY	DES BY	CHK BY	APP BY
EEK	JNM	JTM	TVCE			

TONYA SMITH
APN: 217-271-005
548 SHIRLEY BLVD, ARCATA, CA 95521

PLOT PLAN

BLOCKSBURG, HUMBOLDT COUNTY, CALIFORNIA

DRAWN BY: A. DOMINICK
DESIGNED BY: JTM
CHECKED BY: J. McKNIGHT
APPROVED BY: TVCE

DATE OF ISSUE: JANUARY 2019

SCALE: AS SHOWN

PROJECT NO: 1035

DRAWING NO: C01