ON STREET PARKING - MAD RIVER PWKY EAST

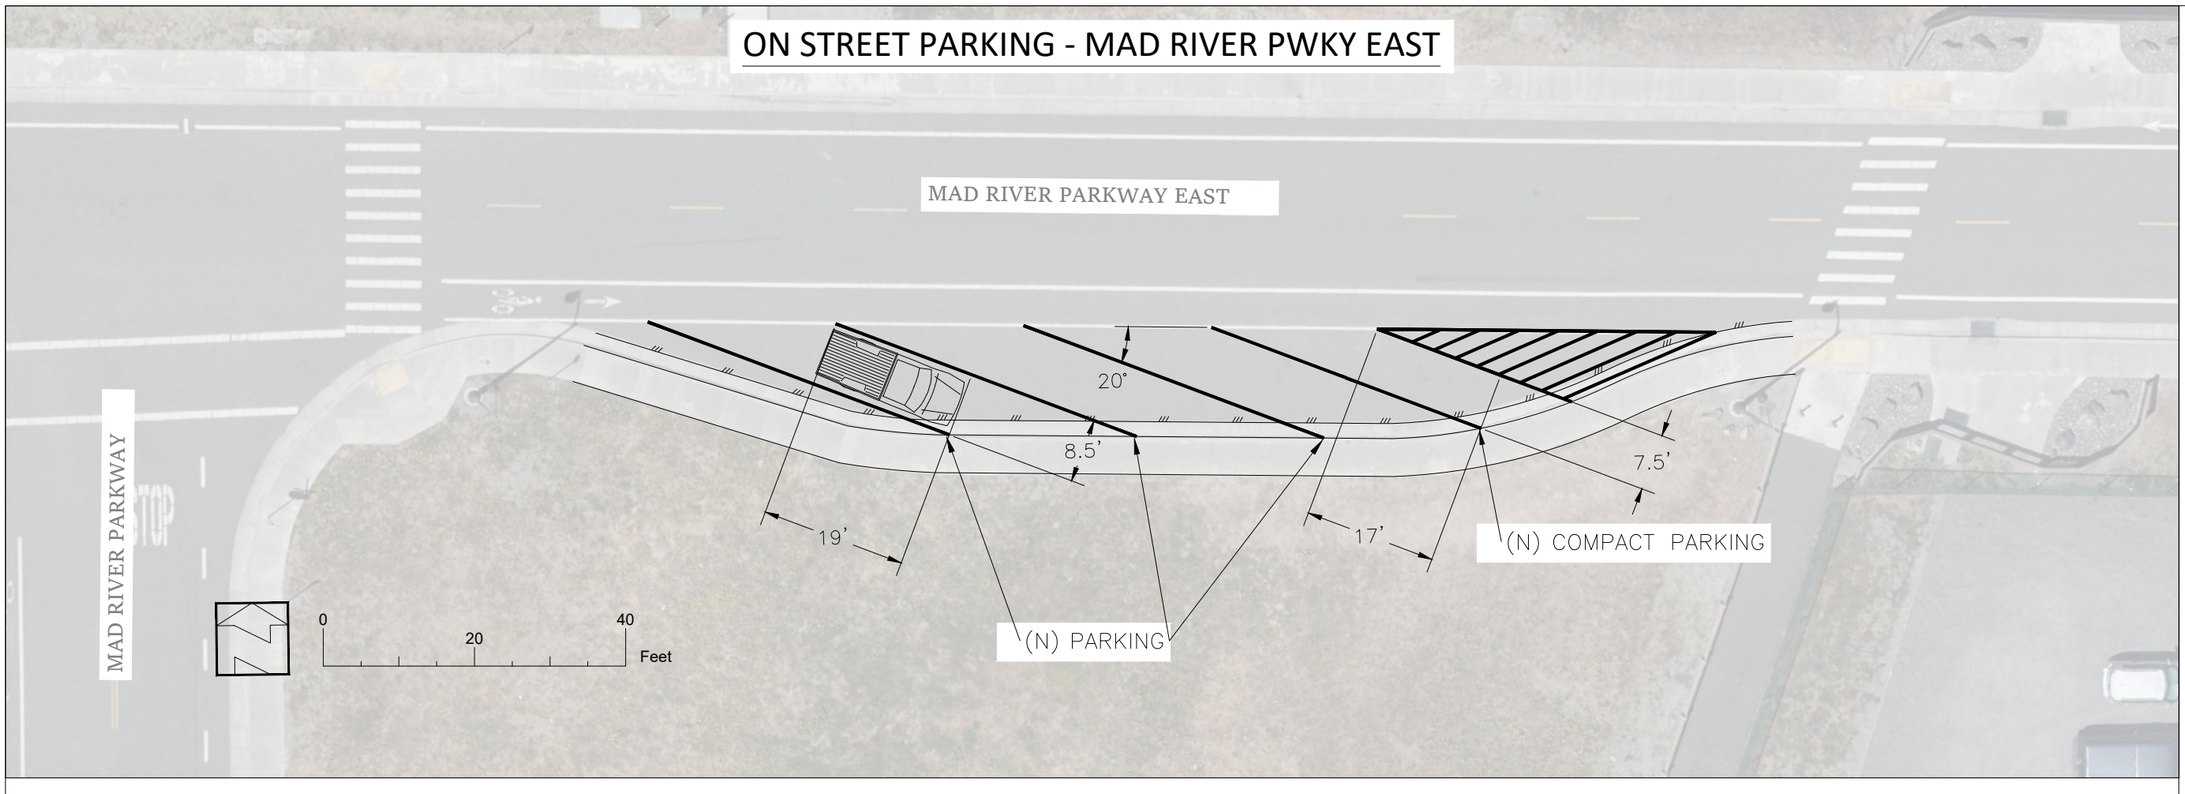

ADDITIONAL PARKING AREA - CARLSON PARK DR

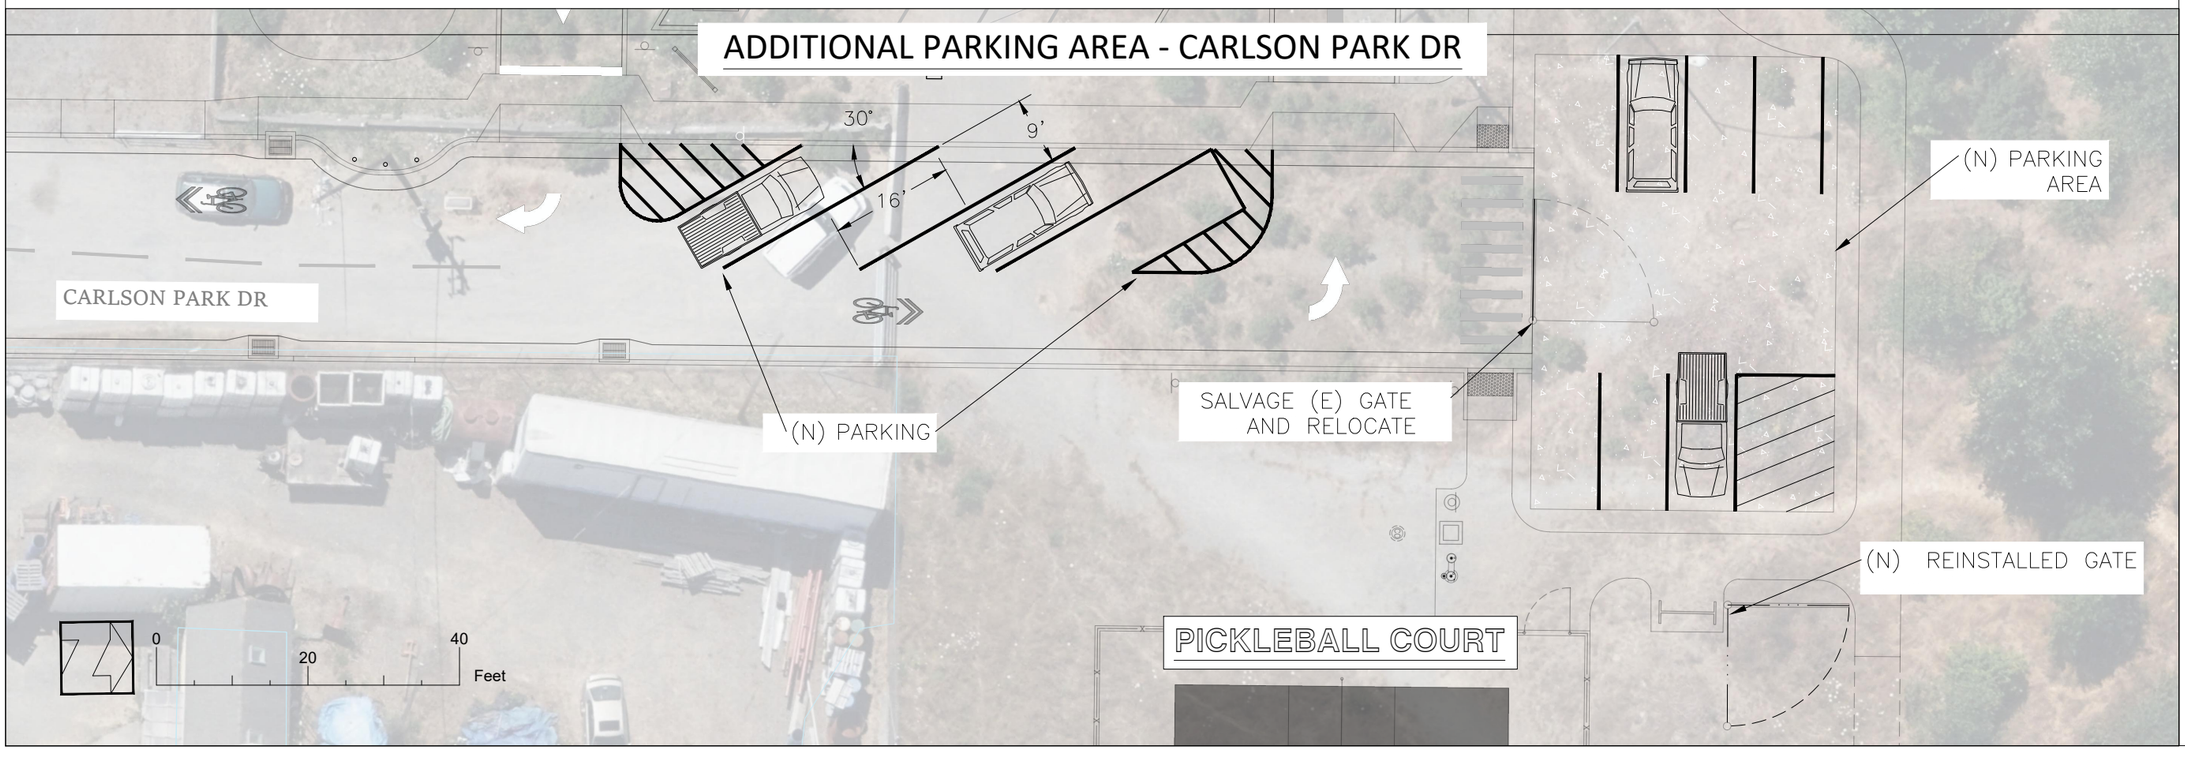

No.	Revision/Issue	Date

City of ARCATA

Sheet Title: EXHIBIT A: PARKING LAYOUT FOR MAD RIVER PARKWAY EAST & CARLSON PARK DR

Project Name: CARLSON PARK PHASE 2

Project Address: VARIES

Designed By: Angel Andres Cortez Ramirez

Drawn By: Angel Andres Cortez Ramirez

Checked By: --

Approved By: --

Date: 11/24/25

Sheet: C-101

Scale: 1"=10'

SHEET OF -- SHEETS