

Raeleen Gannon

Subject: FW: Historic Preservation Commission Meeting October 7, 2026

From: Donald Cleek <dj@cleekco.com>

Sent: Thursday, October 29, 2026 8:54 AM

To: Caitlin Castellano <ccastellano@eurekaca.gov>

Cc: Alex Gonzalez <agonzalez@eurekaca.gov>; Cristin Kenyon <ckenyon@ci.eureka.ca.gov>; Raeleen Gannon <rgannon@eurekaca.gov>; Susan Bicknell <s.h.bicknell@gmail.com>

Subject: RE: Historic Preservation Commission Meeting October 7, 2026

 **NOTICE:** This came from outside of the City's email system! 

Please exercise caution. Do not click links or open attachments unless you have *verbally* confirmed with the sender that the message actually came from them and that the content is safe. Contact the [Helpdesk](#) if you are unsure!

Through the bidding process, the decision has been made to change the new windows to fixed in order to avoid complications with screens and operable hardware. Since the windows will be painted we are giving the contractors the option between straight grain fir and redwood as the existing building has both types of wood windows. The new glazing inserts will be insulated dual pane.


Donald (DJ) Cleek

455 N. Fortuna Blvd.
Fortuna, CA 95540
T: (707) 617-2535
C: (707) 616-1030



www.cleekco.com


Please print only when necessary

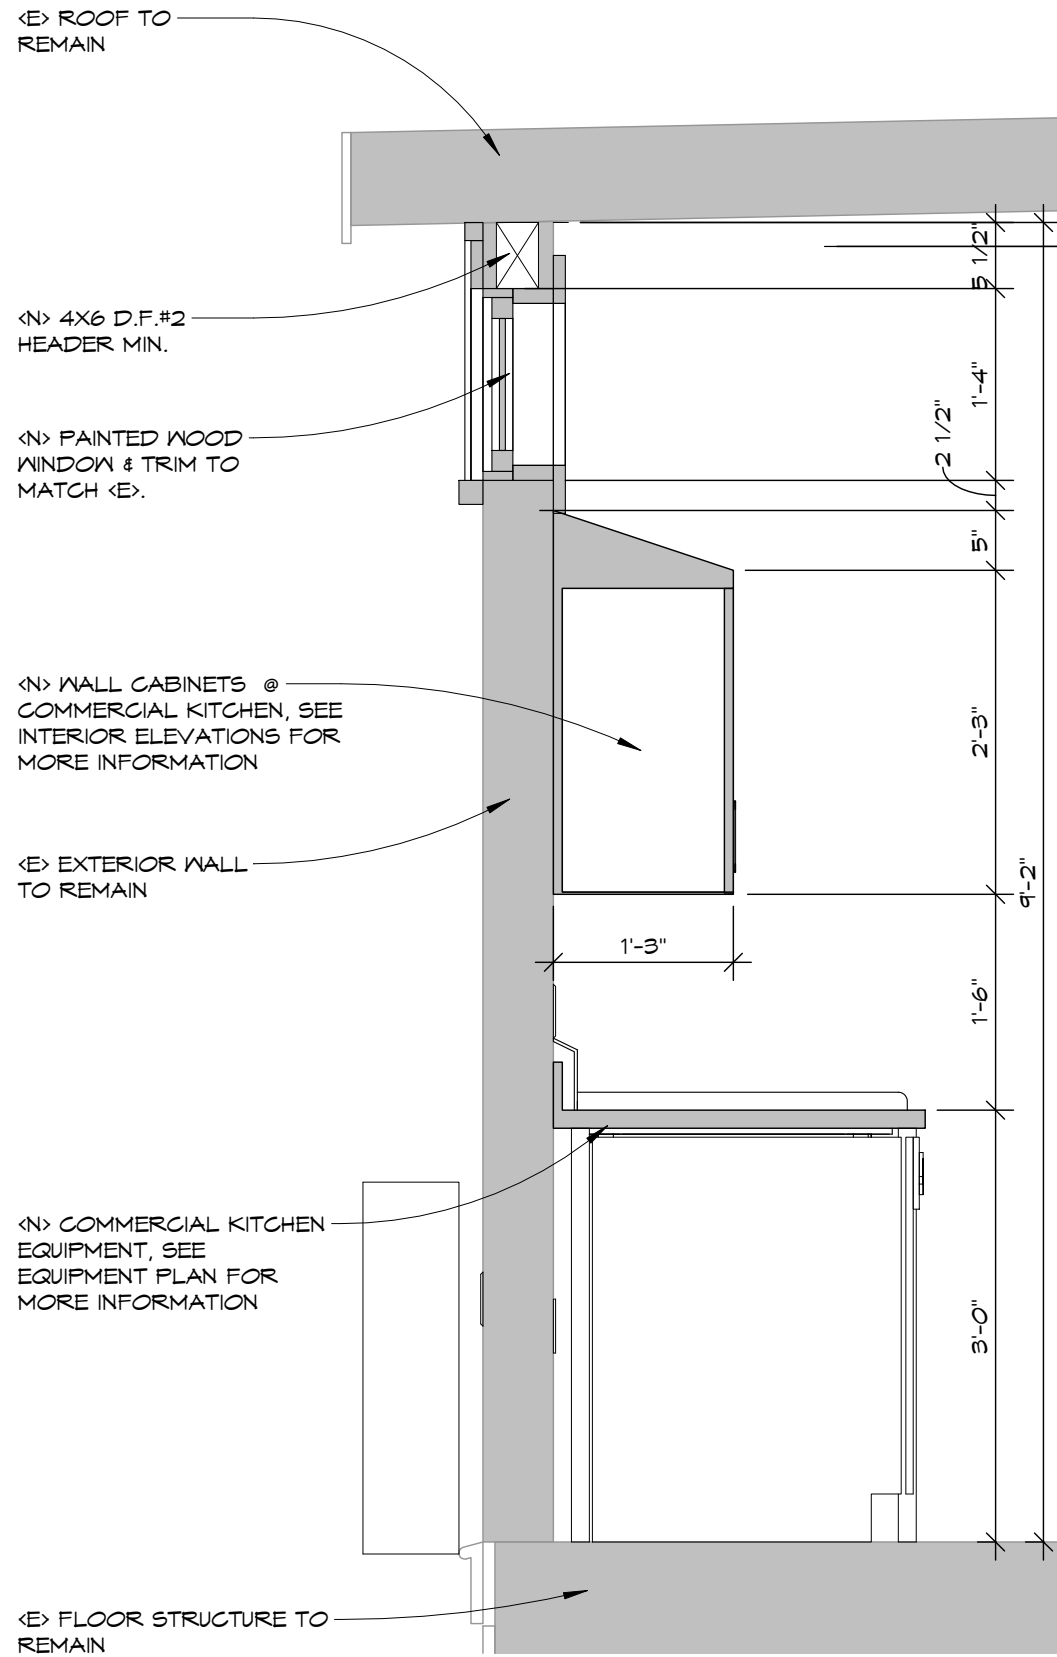

1 Section 2
3/4" = 1'-0"



3 EXISTING KITCHEN EXTERIOR
NO SCALE

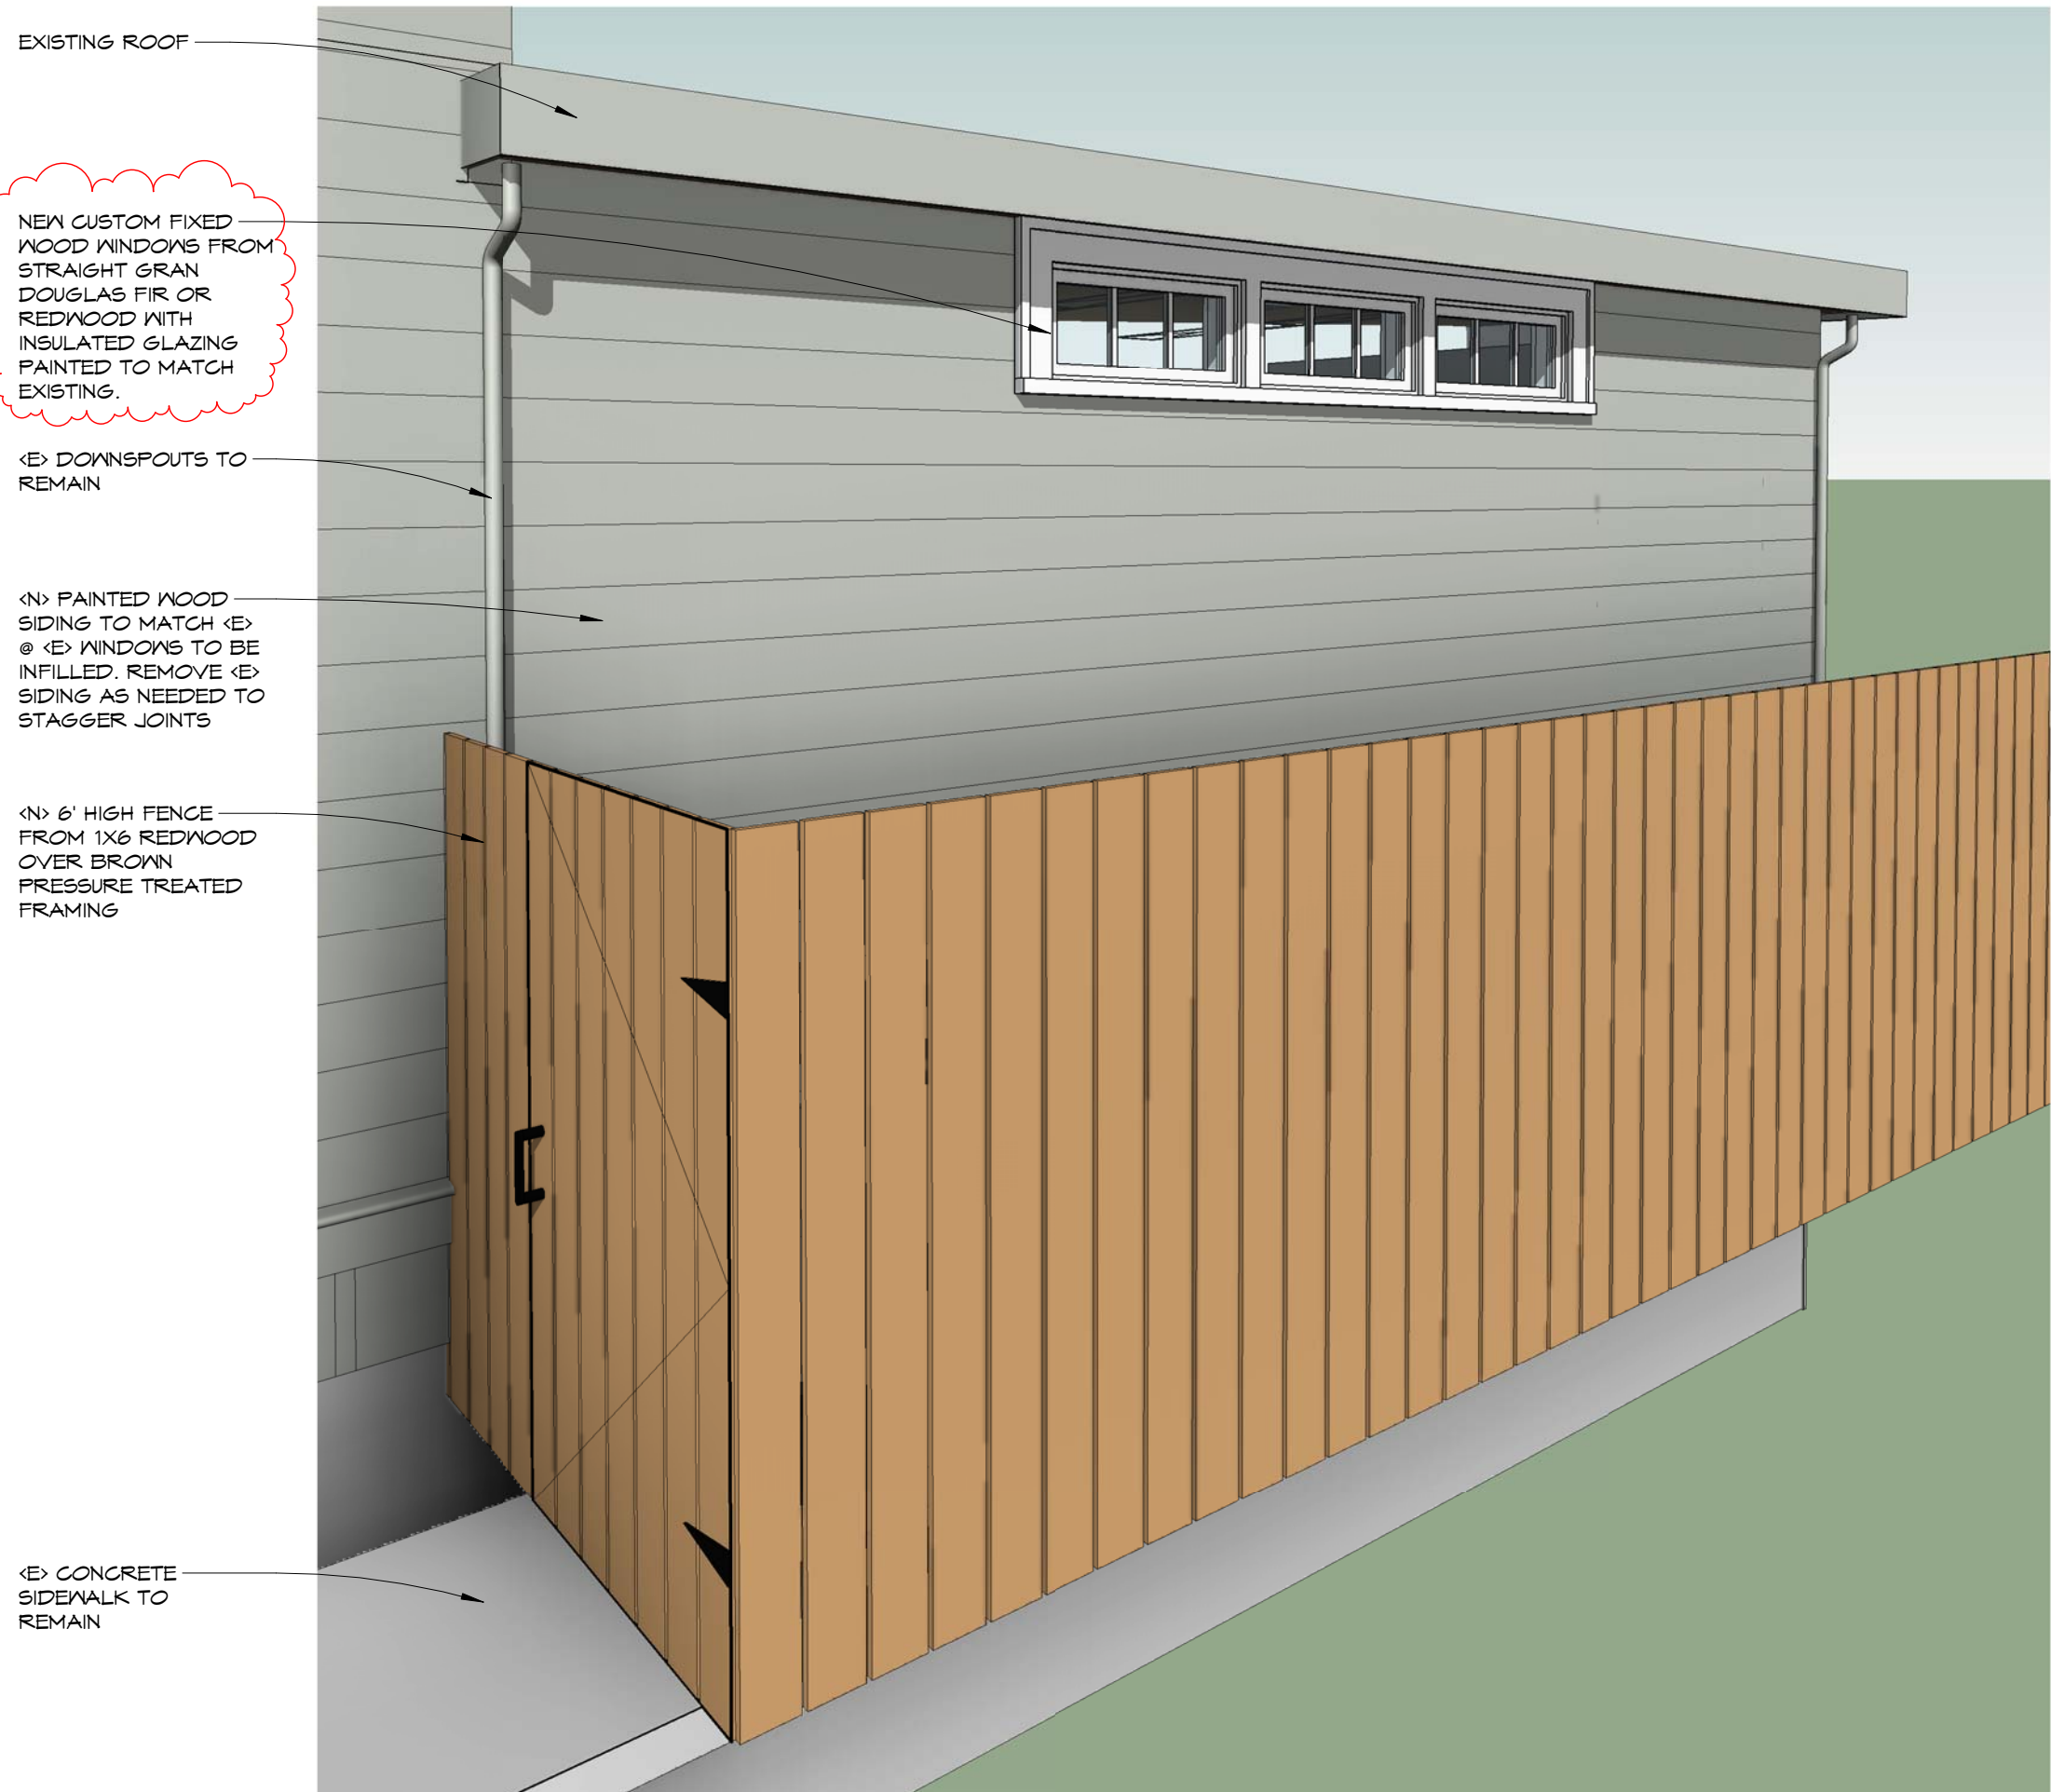

2 PROPOSED KITCHEN MODIFICATIONS

REVISIONS	
2	10/27/2026

TVCE
Trinity Valley Consulting Engineers, Inc.

67 Walnut Way
PO Box 1567
Willow Creek
CA 95573

T: (530) 629-3000
F: (530) 629-3011

NOT FOR
CONSTRUCTION

DRAFTING DESIGN REPRODUCTIONS

CLEEKCO INC

455 N. Fortuna Blvd.
Fortuna, CA 95540

(707) 807-2535
www.cleeko.com

EUREKA WOMAN'S
CLUB KITCHEN
REMODEL

1531 J STREET
EUREKA, CA 95501

AP# 005-111-018

SHEET NAME

EXTERIOR
ELEVATIONS &
DETAILS

SHEET NUMBER

A3.1

DATE: 10/5/2026

DRAWN BY: IMC

CHECKED BY: DJC

EUREKA WOMAN'S CLUB
KITCHEN REMODEL

26034.00

10/27/2026 11:03:19 AM